


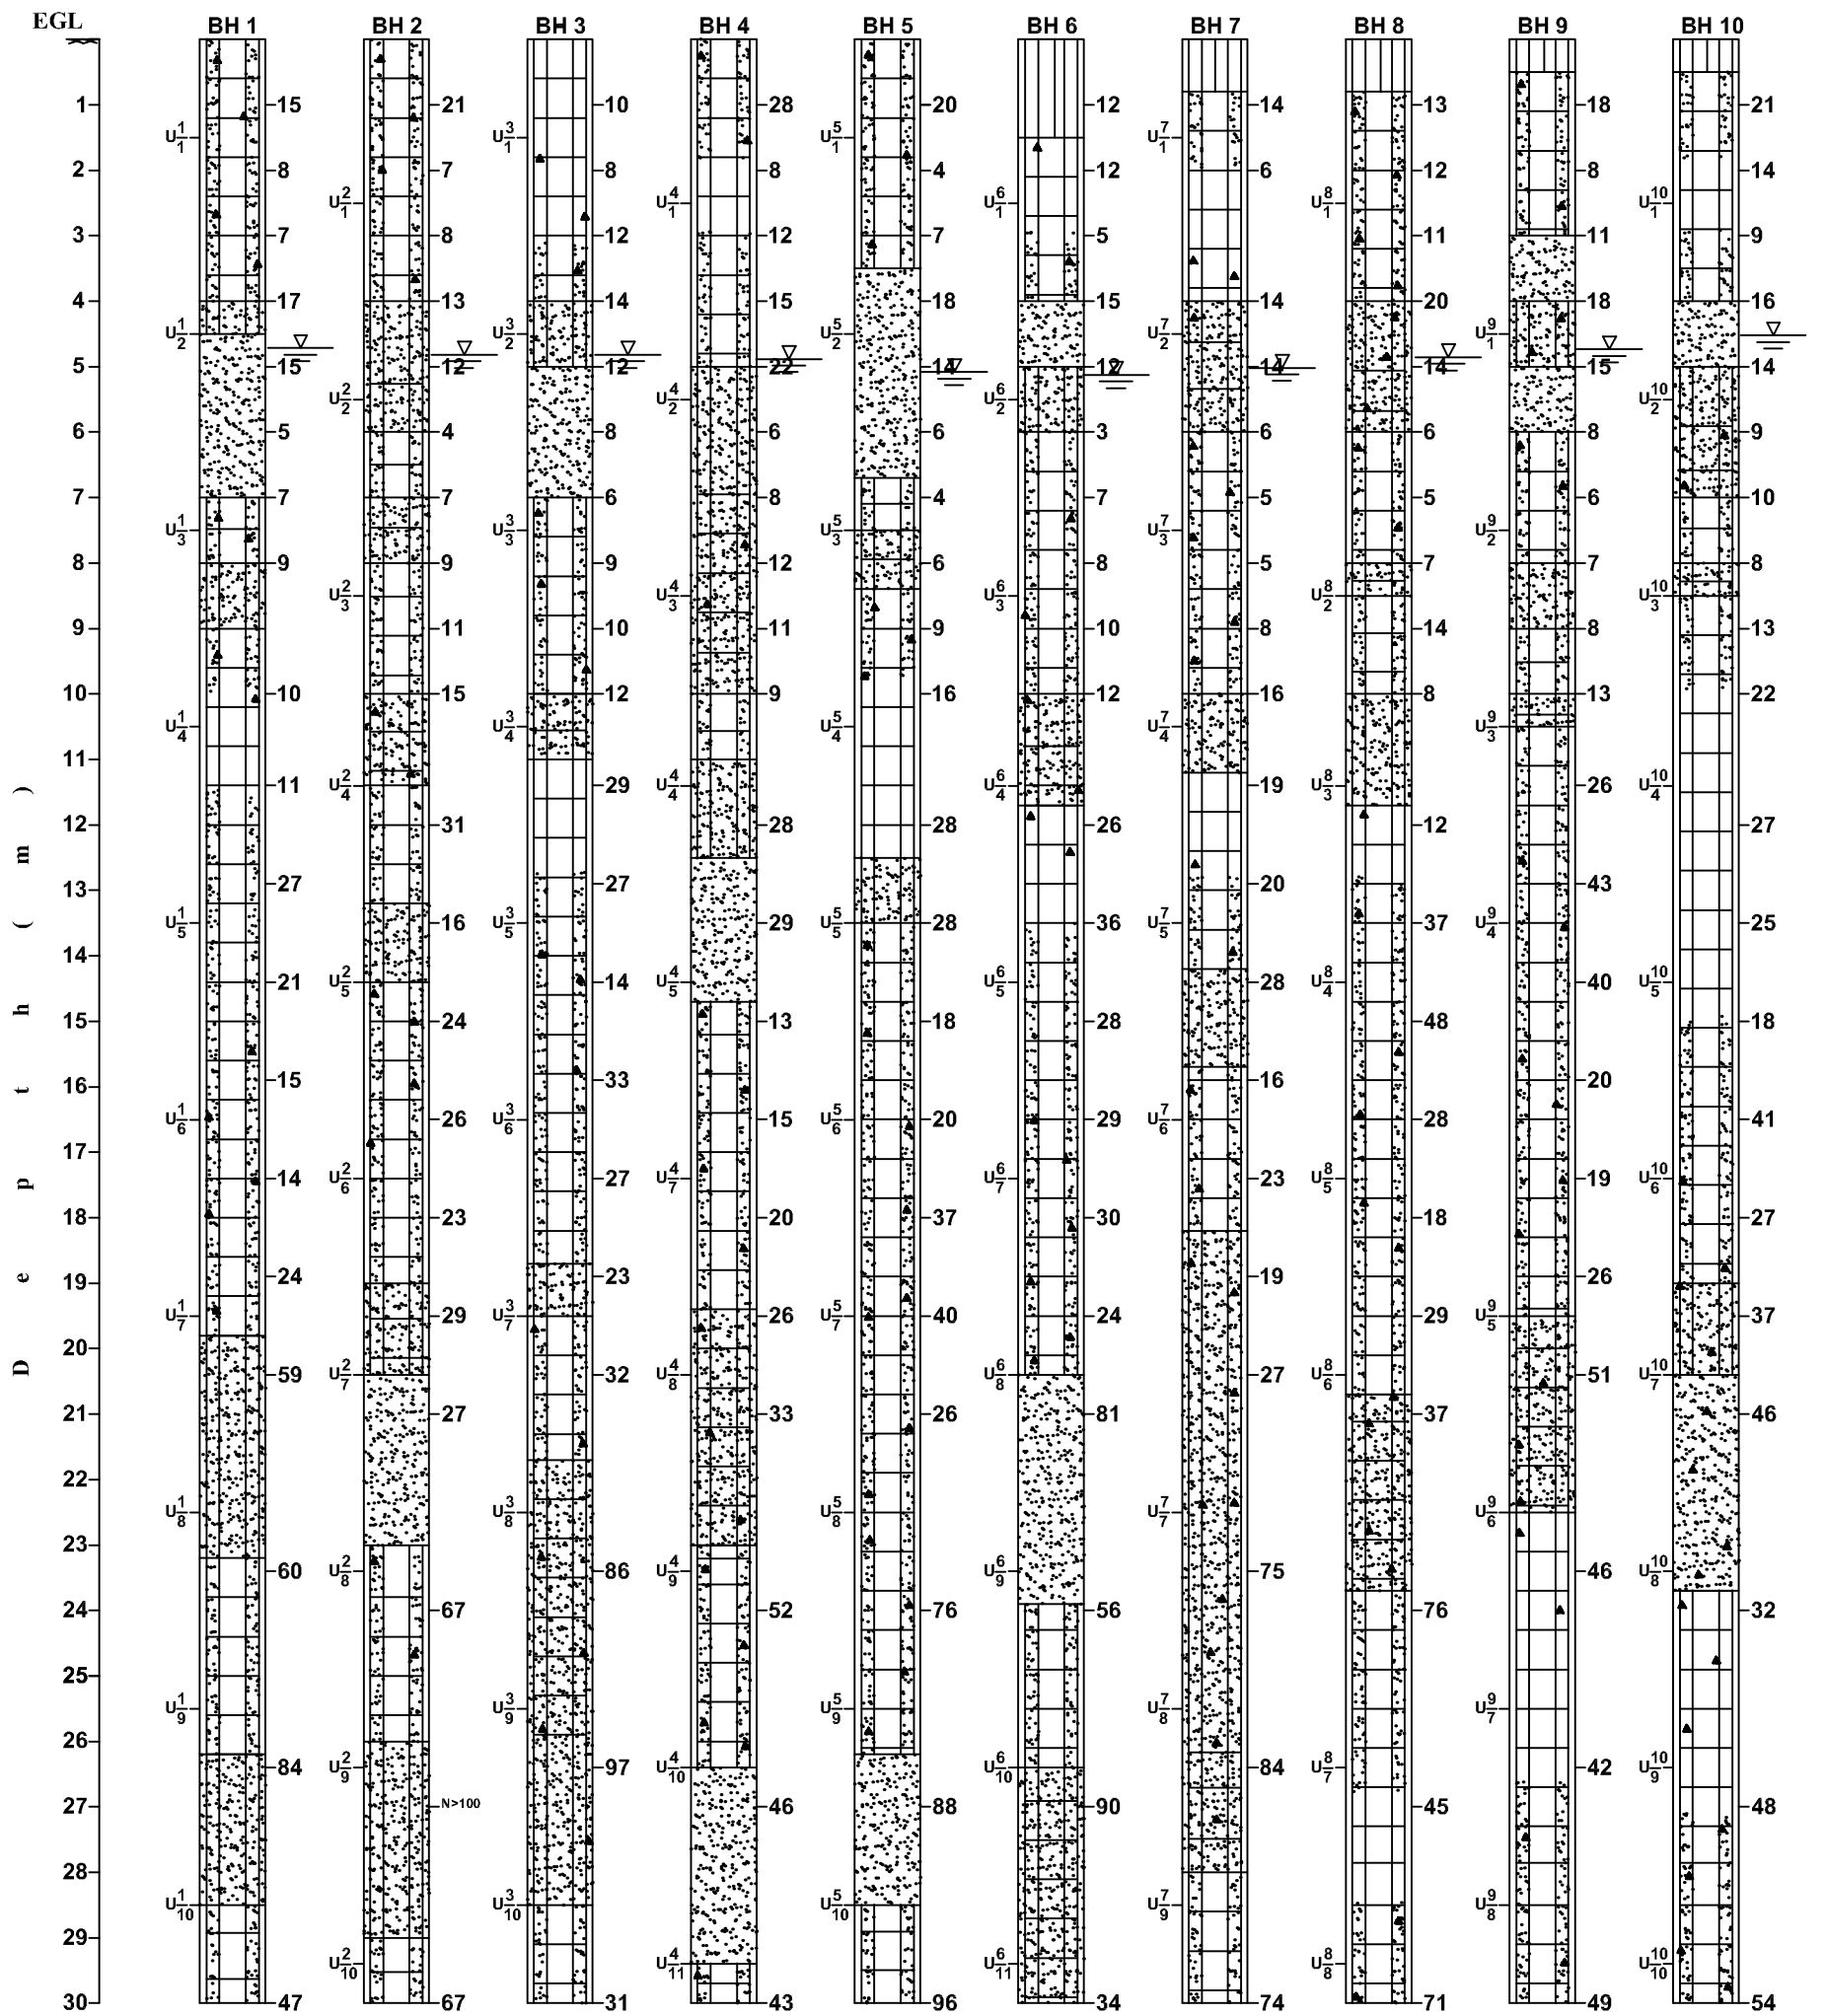

LEGEND



Filled-up soil



Yellowish brown clayey sandy silt with occasional gravel /
(3-46)% (3-62)% (37-78)% (0-26)%
sandy clayey silt



Yellowish brown silty sand with occasional clay and gravel
(20-50)% (42-79)% (0-13)% (0-15)%



Yellowish brown sand with silt and occasional gravel/ sand with silt
(80-95)% (2-20)% (0-2)%

-74 Observed 'N' Values

U₂¹ 2nd undisturbed soil sample of BH 1

Ground Water table has been encountered as on May - June 2023

COMPILED SOIL PROFILE



NAGADI CONSULTANTS PRIVATE LIMITED


GEOTECHNICAL CONSULTANTS

Delhi : 011 (T) 26891980 (F) 26897403 delhi@nagadi.co.in
Bangalore : 080 (T) 23156076 (F) 23303007 bangalore@nagadi.co.in
Chennai : 044 (T) 24487870 (F) 24488957 chennai@nagadi.co.in
Secunderabad : 040 (T) 27754446 (F) 27751194 secunderabad@nagadi.co.in

GEOTECHNICAL INVESTIGATION FOR THE PROPOSED FACTORY BUILDINGS
AT KHARKHODA, HARYANA

Job No: G(D) 4556

Sheet No: 2a

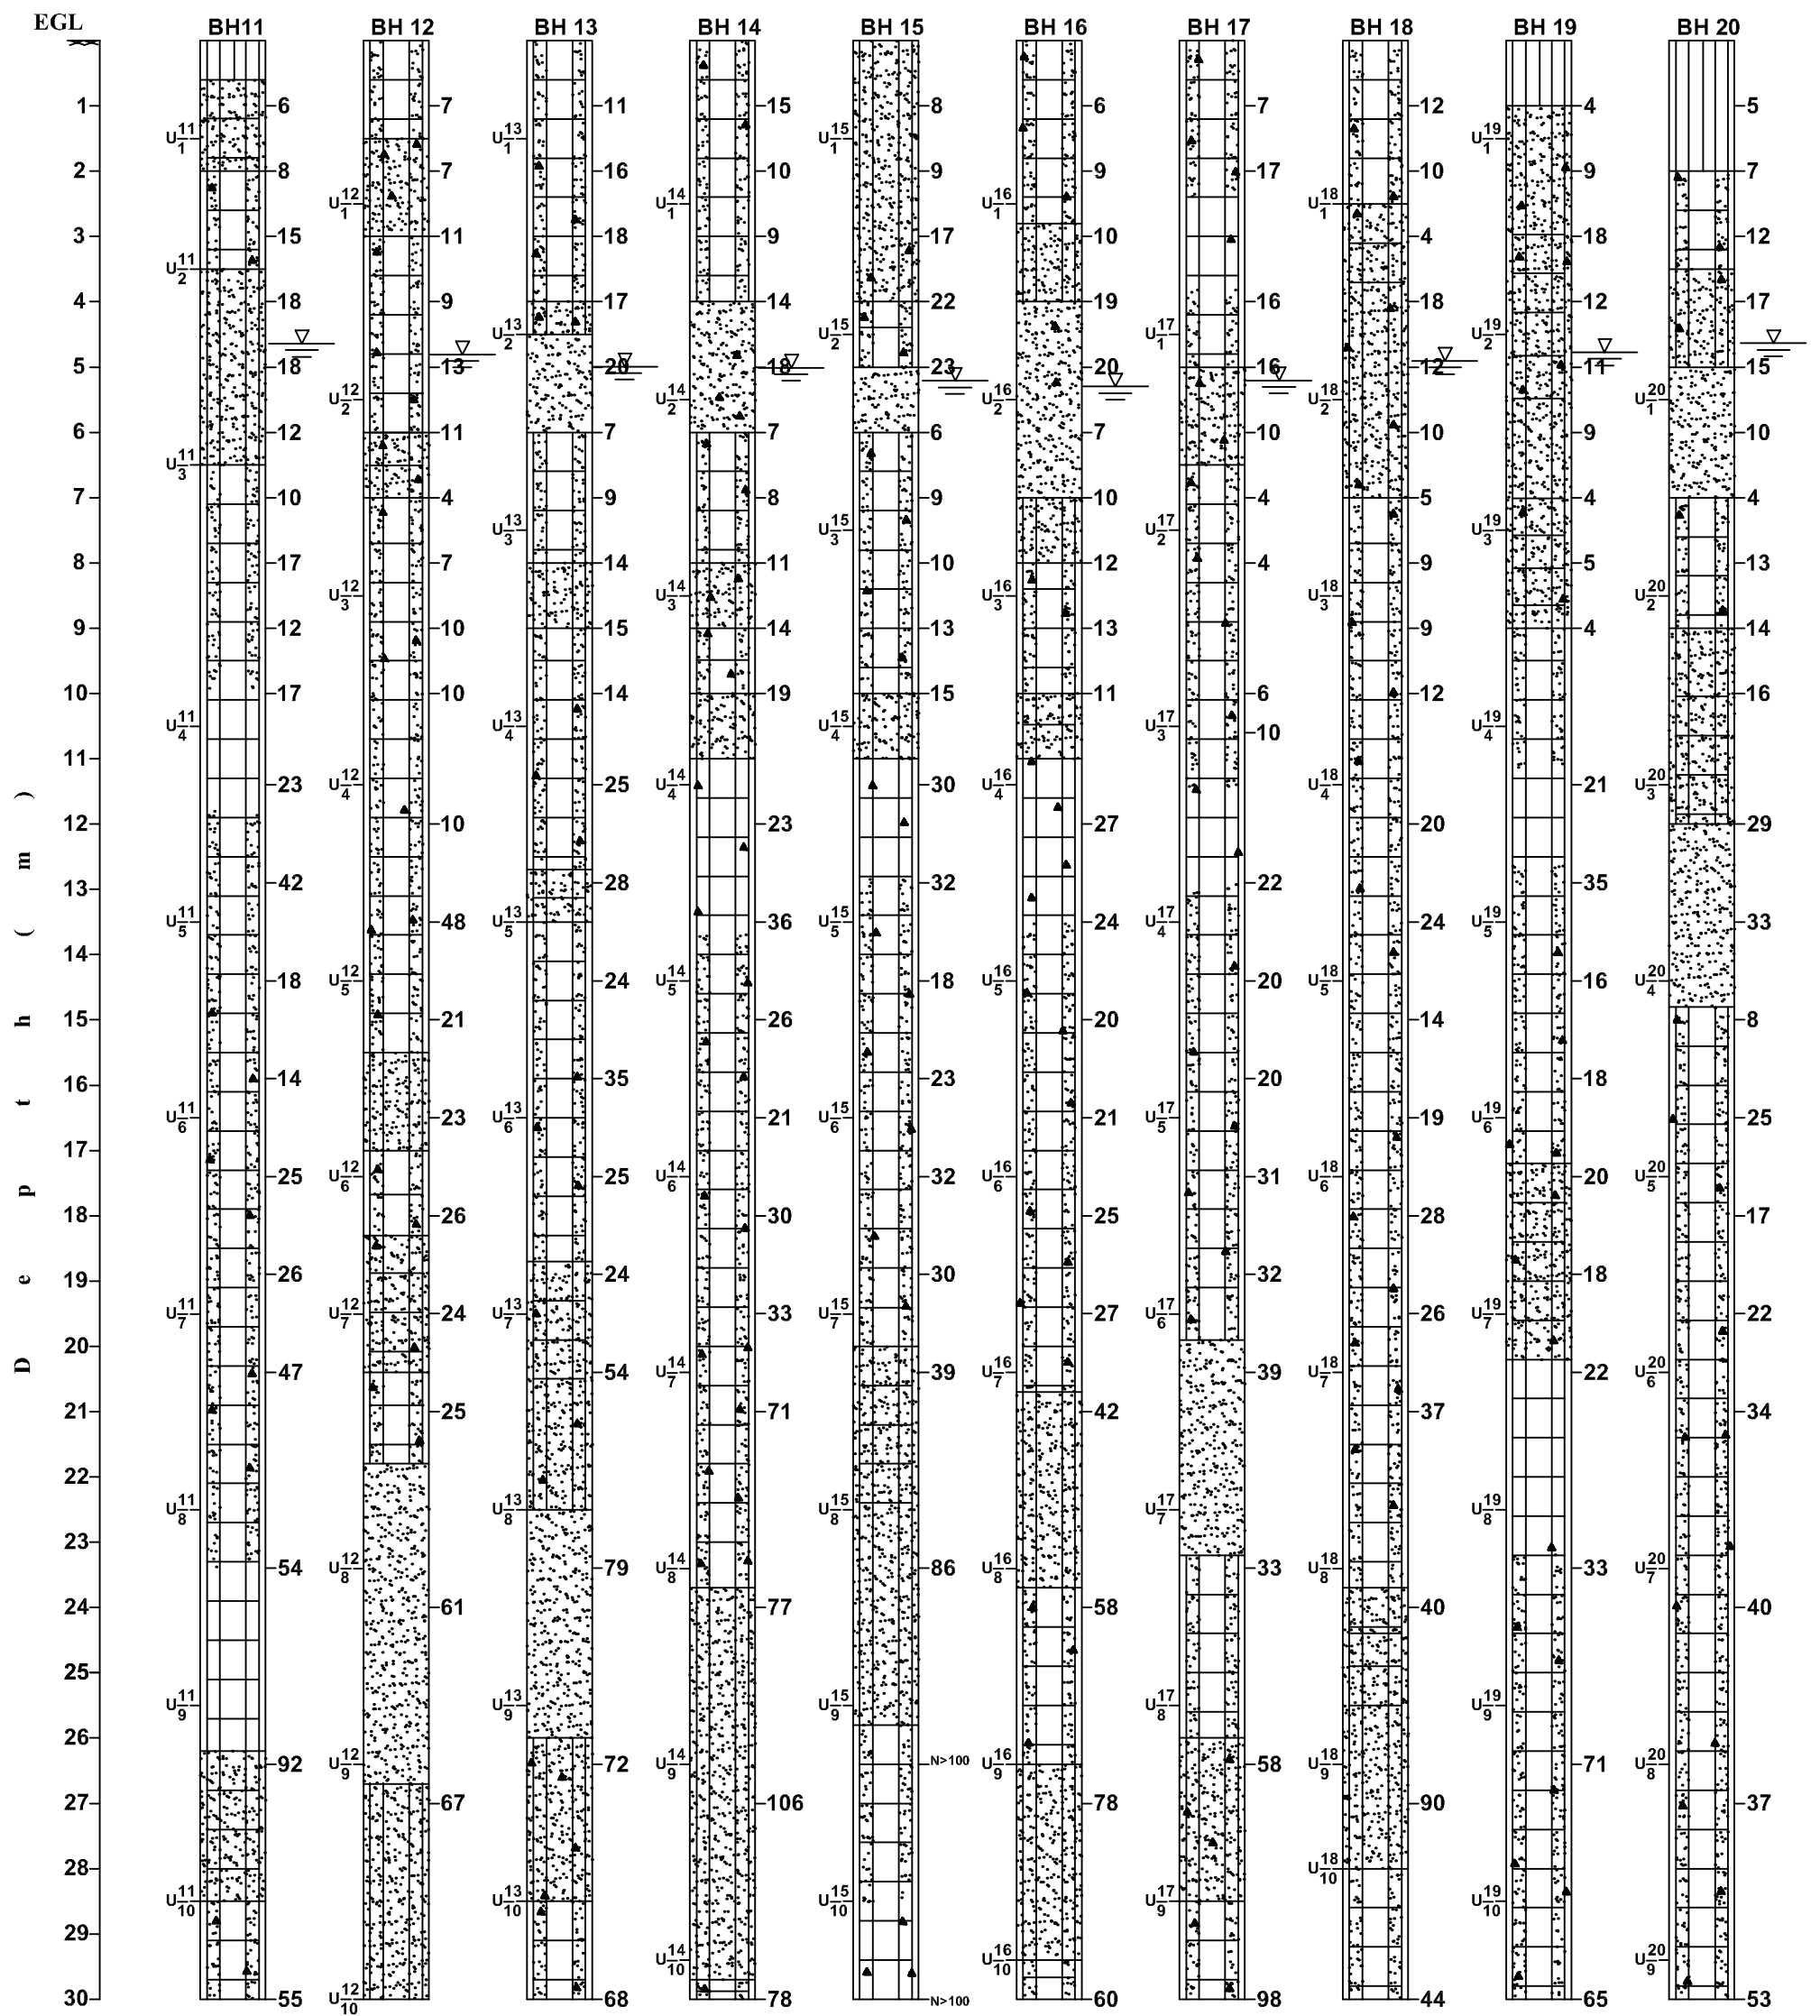

For Legend Refer Sheet 2a

COMPILED SOIL PROFILE



NAGADI CONSULTANTS PRIVATE LIMITED


GEOTECHNICAL CONSULTANTS

Delhi : 011 (T) 26891980 (F) 26897403 delhi@nagadi.co.in
Bangalore : 080 (T) 23156076 (F) 23303007 bangalore@nagadi.co.in
Chennai : 044 (T) 24487870 (F) 24488957 chennai@nagadi.co.in
Secunderabad : 040 (T) 27754446 (F) 27751194 secunderabad@nagadi.co.in

GEOTECHNICAL INVESTIGATION FOR THE PROPOSED FACTORY BUILDINGS
AT KHARKHODA, HARYANA

Job No: G(D) 4556

Sheet No: 2b

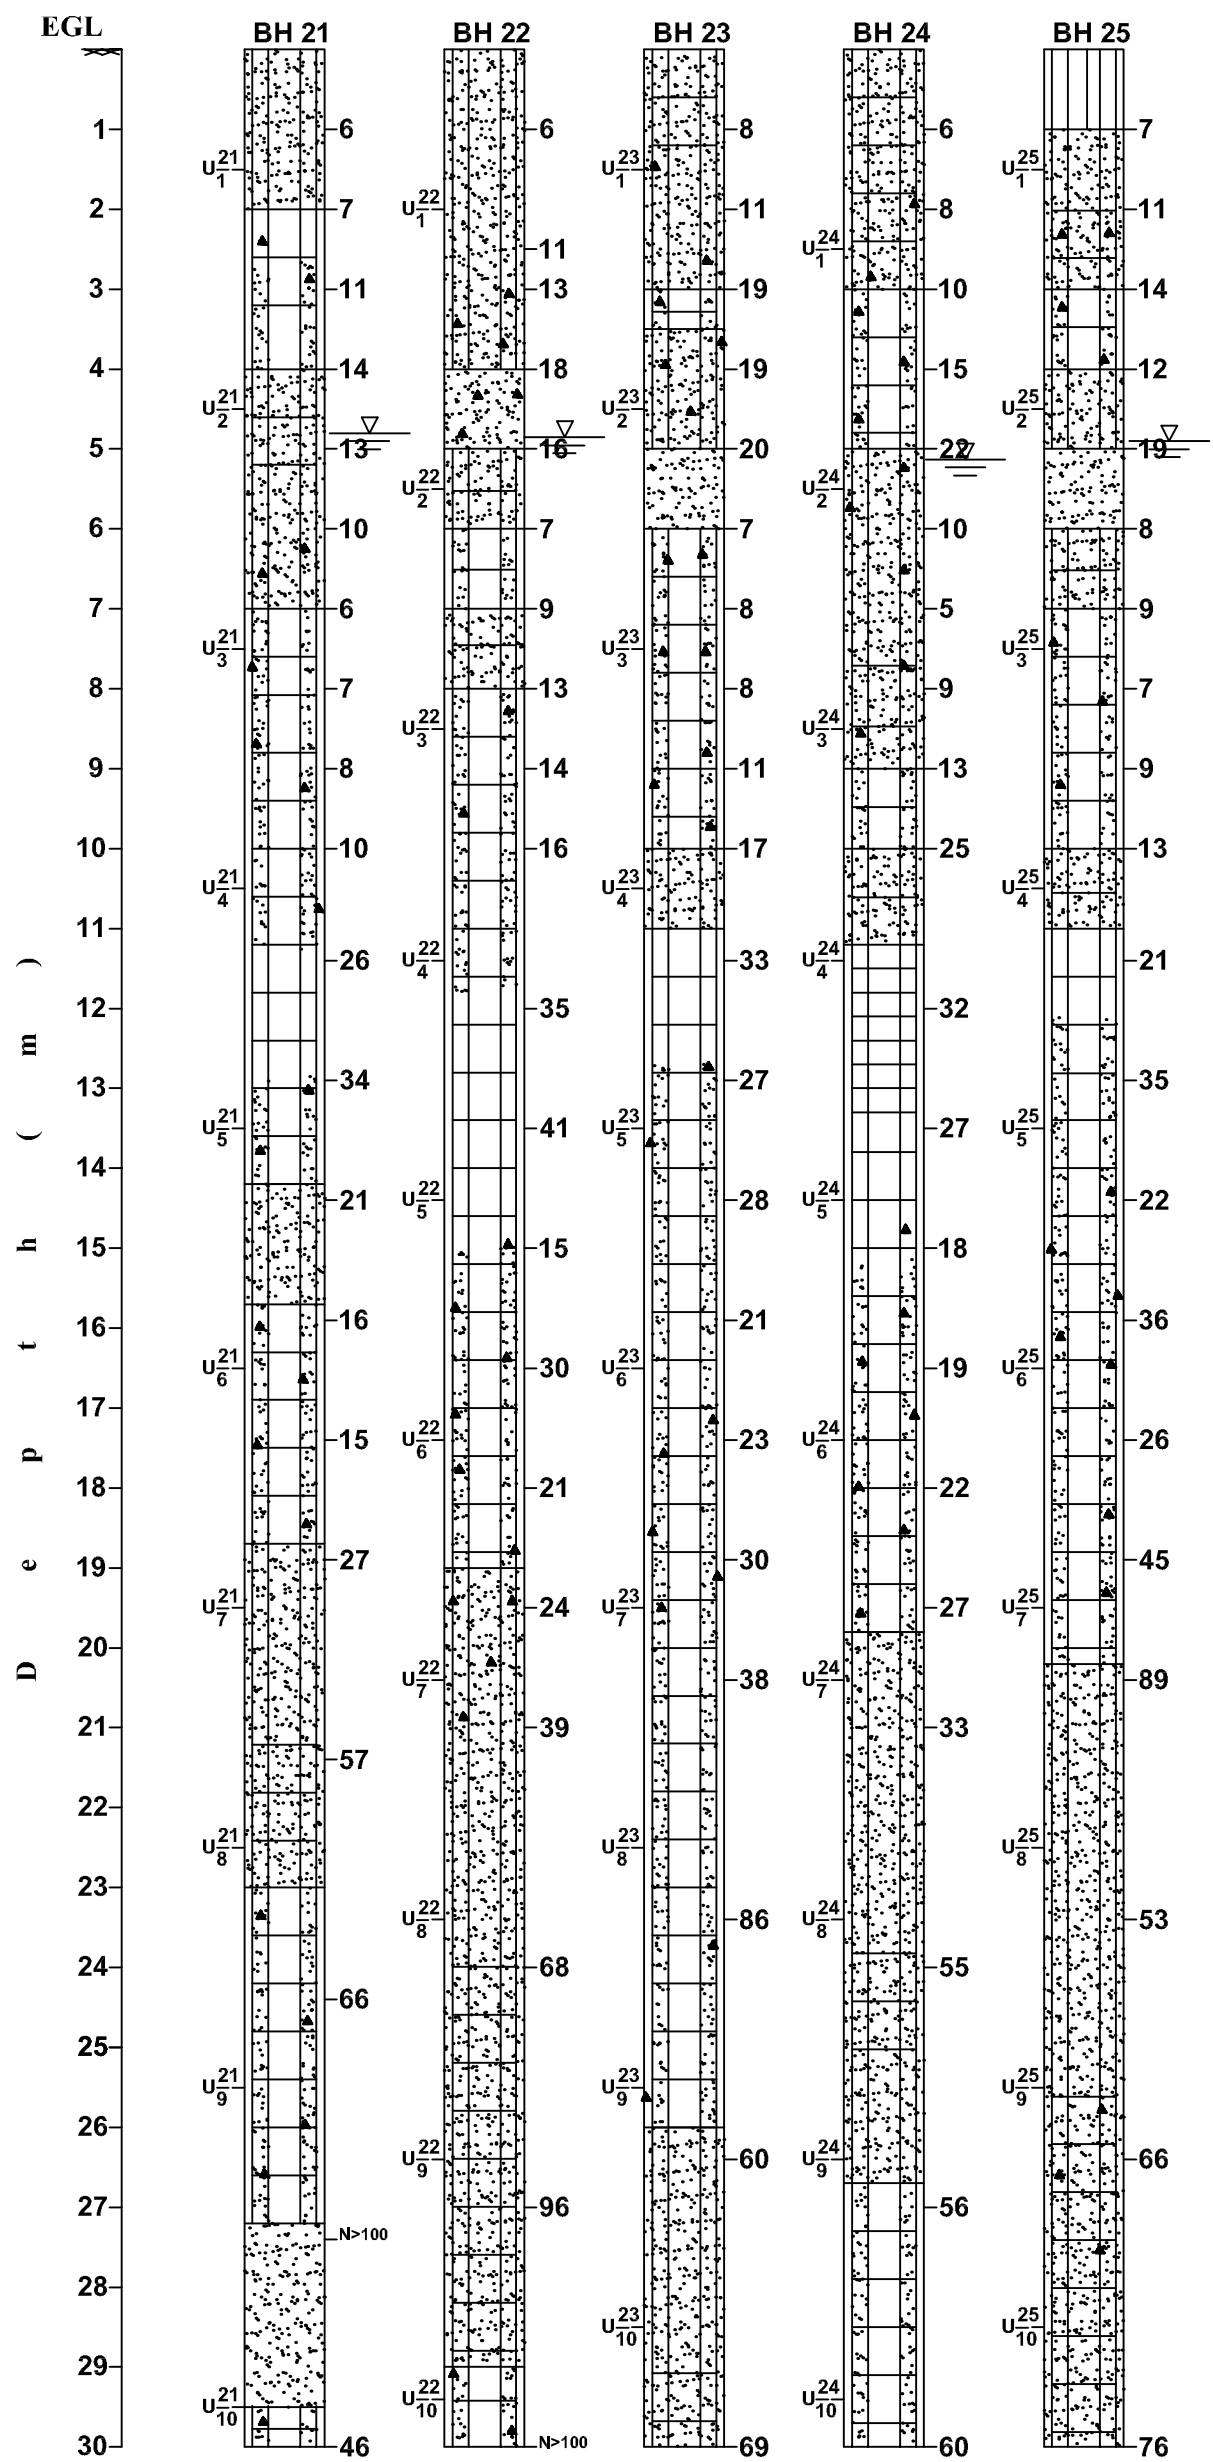

For Legend Refer Sheet 2a

COMPILED SOIL PROFILE



NAGADI CONSULTANTS PRIVATE LIMITED
GEOTECHNICAL CONSULTANTS
Delhi : 011 (T) 26891980 (F) 26897403 delhi@nagadi.co.in
Banagalore : 080 (T) 23156076 (F) 23303007 banagalore@nagadi.co.in
Chennai : 044 (T) 24487870 (F) 24488957 chennai@nagadi.co.in
Secunderabad : 040 (T) 27754446 (F) 27751194 secunderabad@nagadi.co.in

Proposed Factory
Building at Kharkhoda

Job No: G(D) 4556

Sheet No: 2c